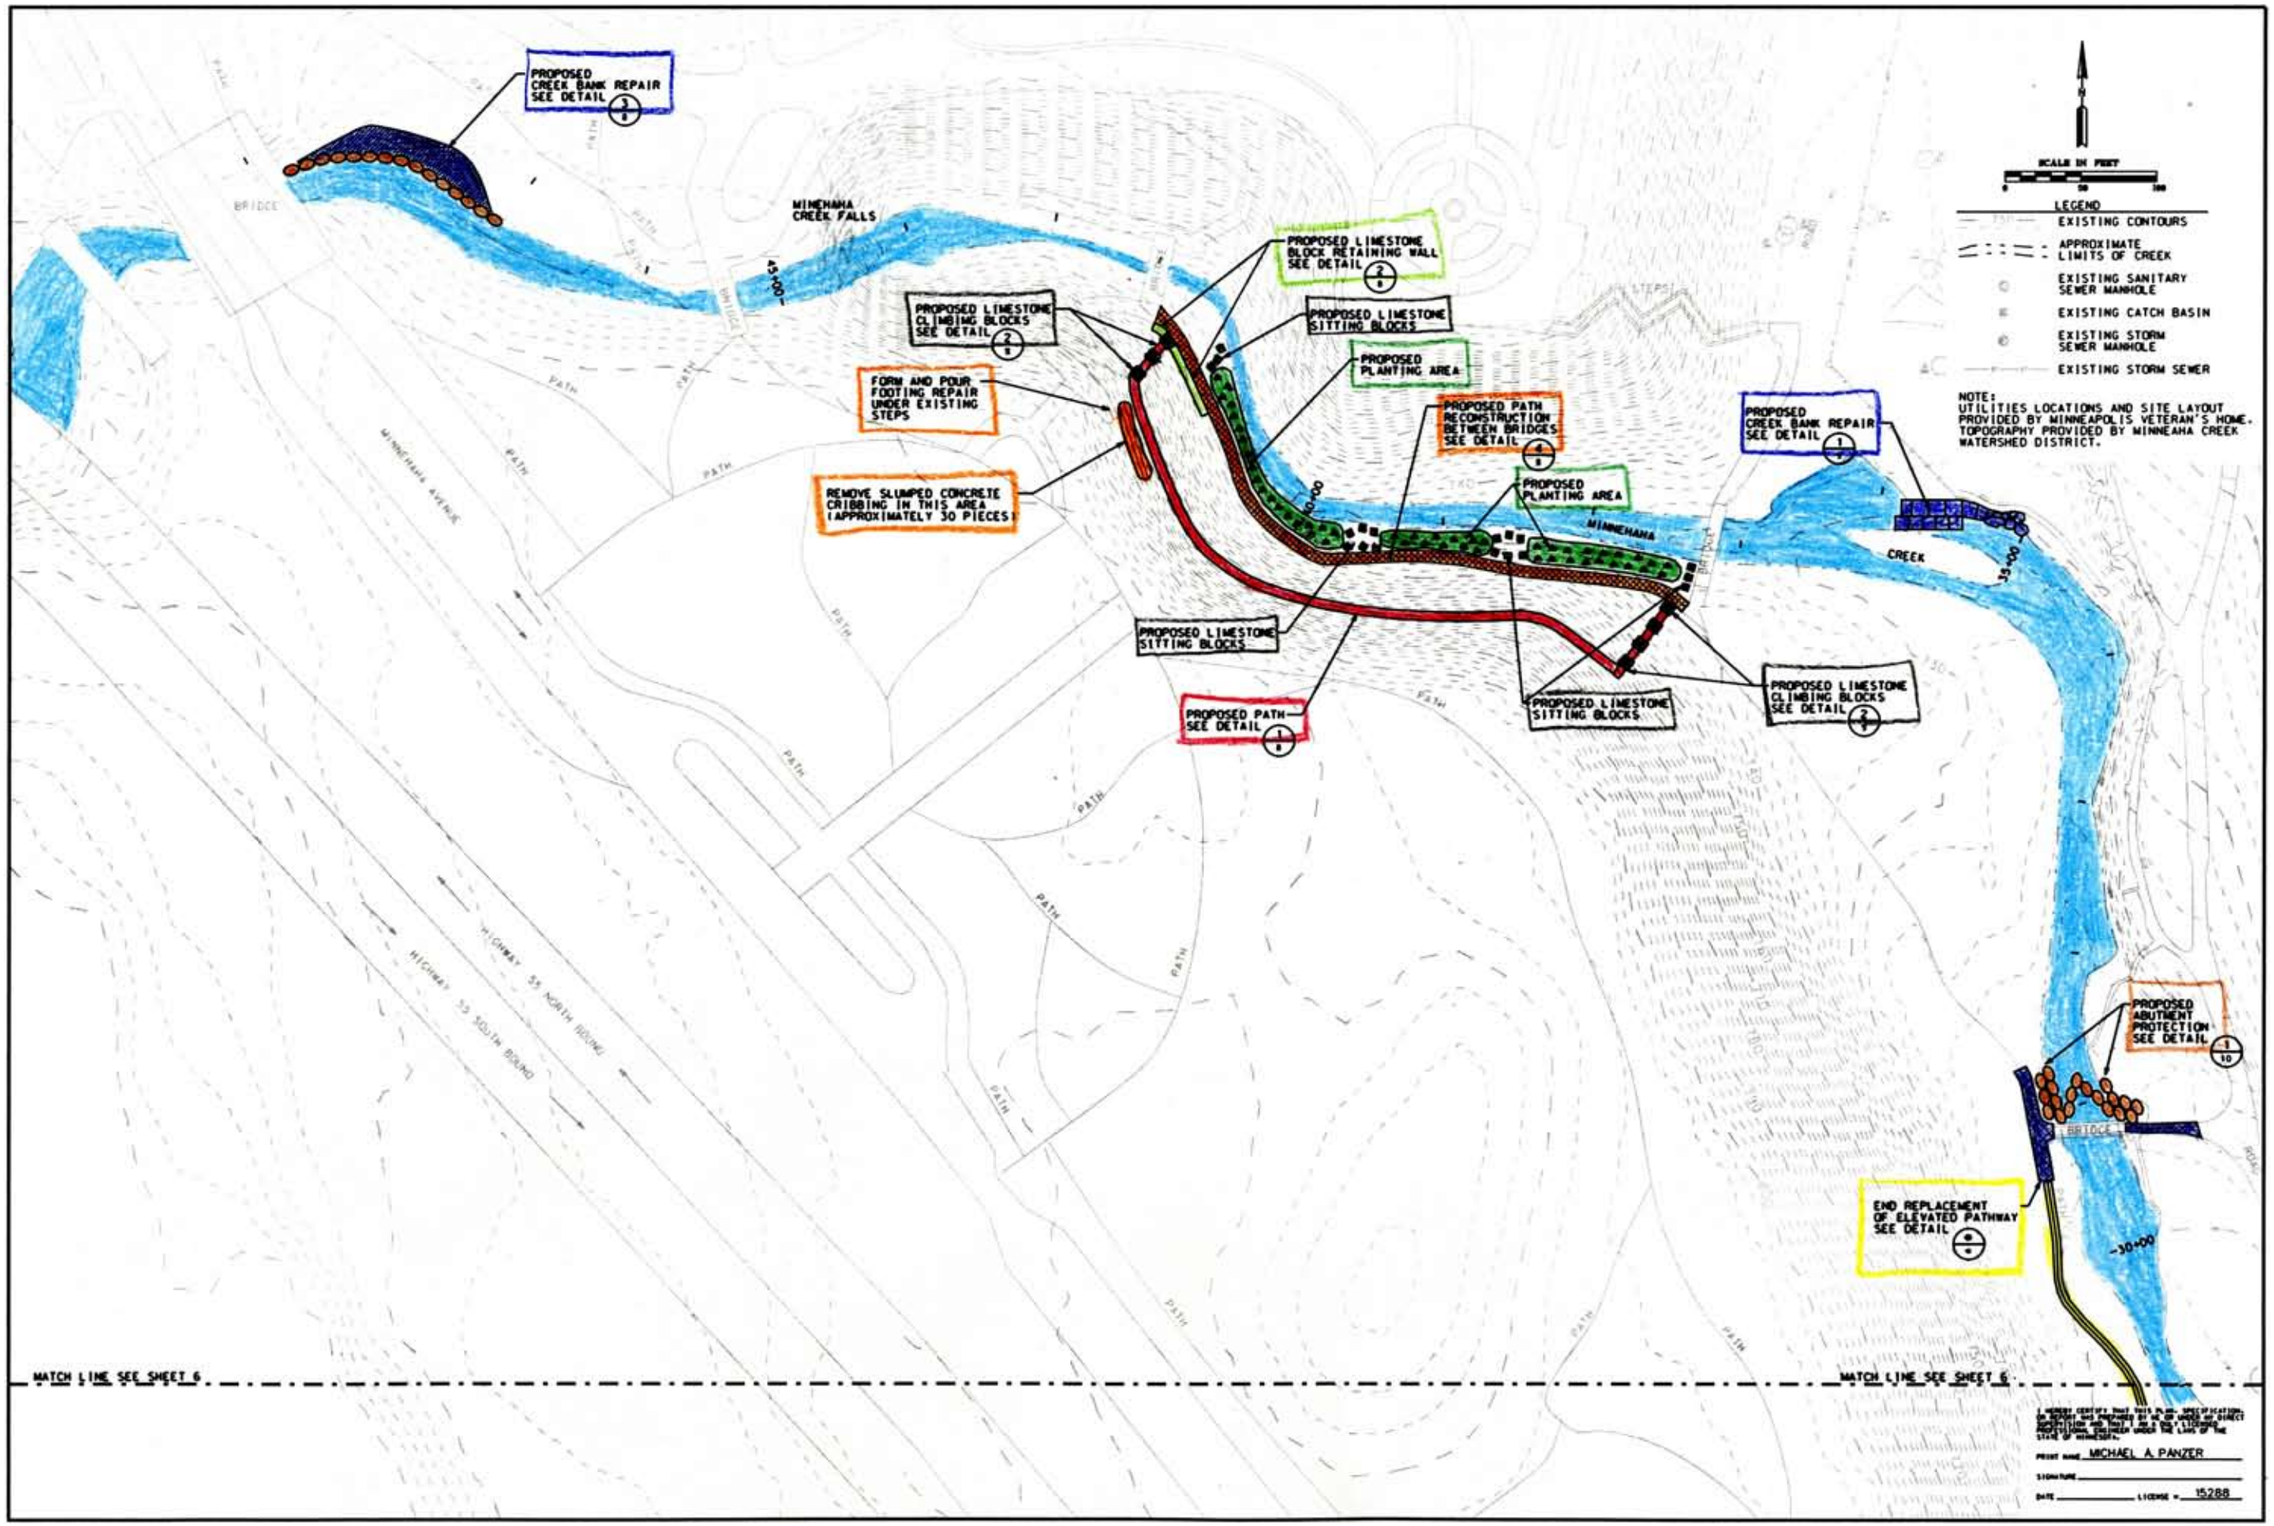

REVISIONS | DATE

SHEET TITLE: RESTORATION PLAN NORTH 1/3

DATE: SEPTEMBER, 2008

DWN JRT CHK'D APP'D

PROJECT: MINNEHAHA CREEK FALLS/GLEN RESTORATION PROJECT PHASE II

MINNEHAHA CREEK WATERSHED DISTRICT

Wenck
Wenck Associates, Inc.
Engineering and Environmental Services
1800 Pioneer Creek Center
Maple Plain, MN 55359
(763) 479-4200
Fax: (763) 479-4242

COPYRIGHT

FILE NAME: W:/0185/FALLS-GLEN RESTORATION/08FALLS-GLEN05.DGN

SHEET NO. 5