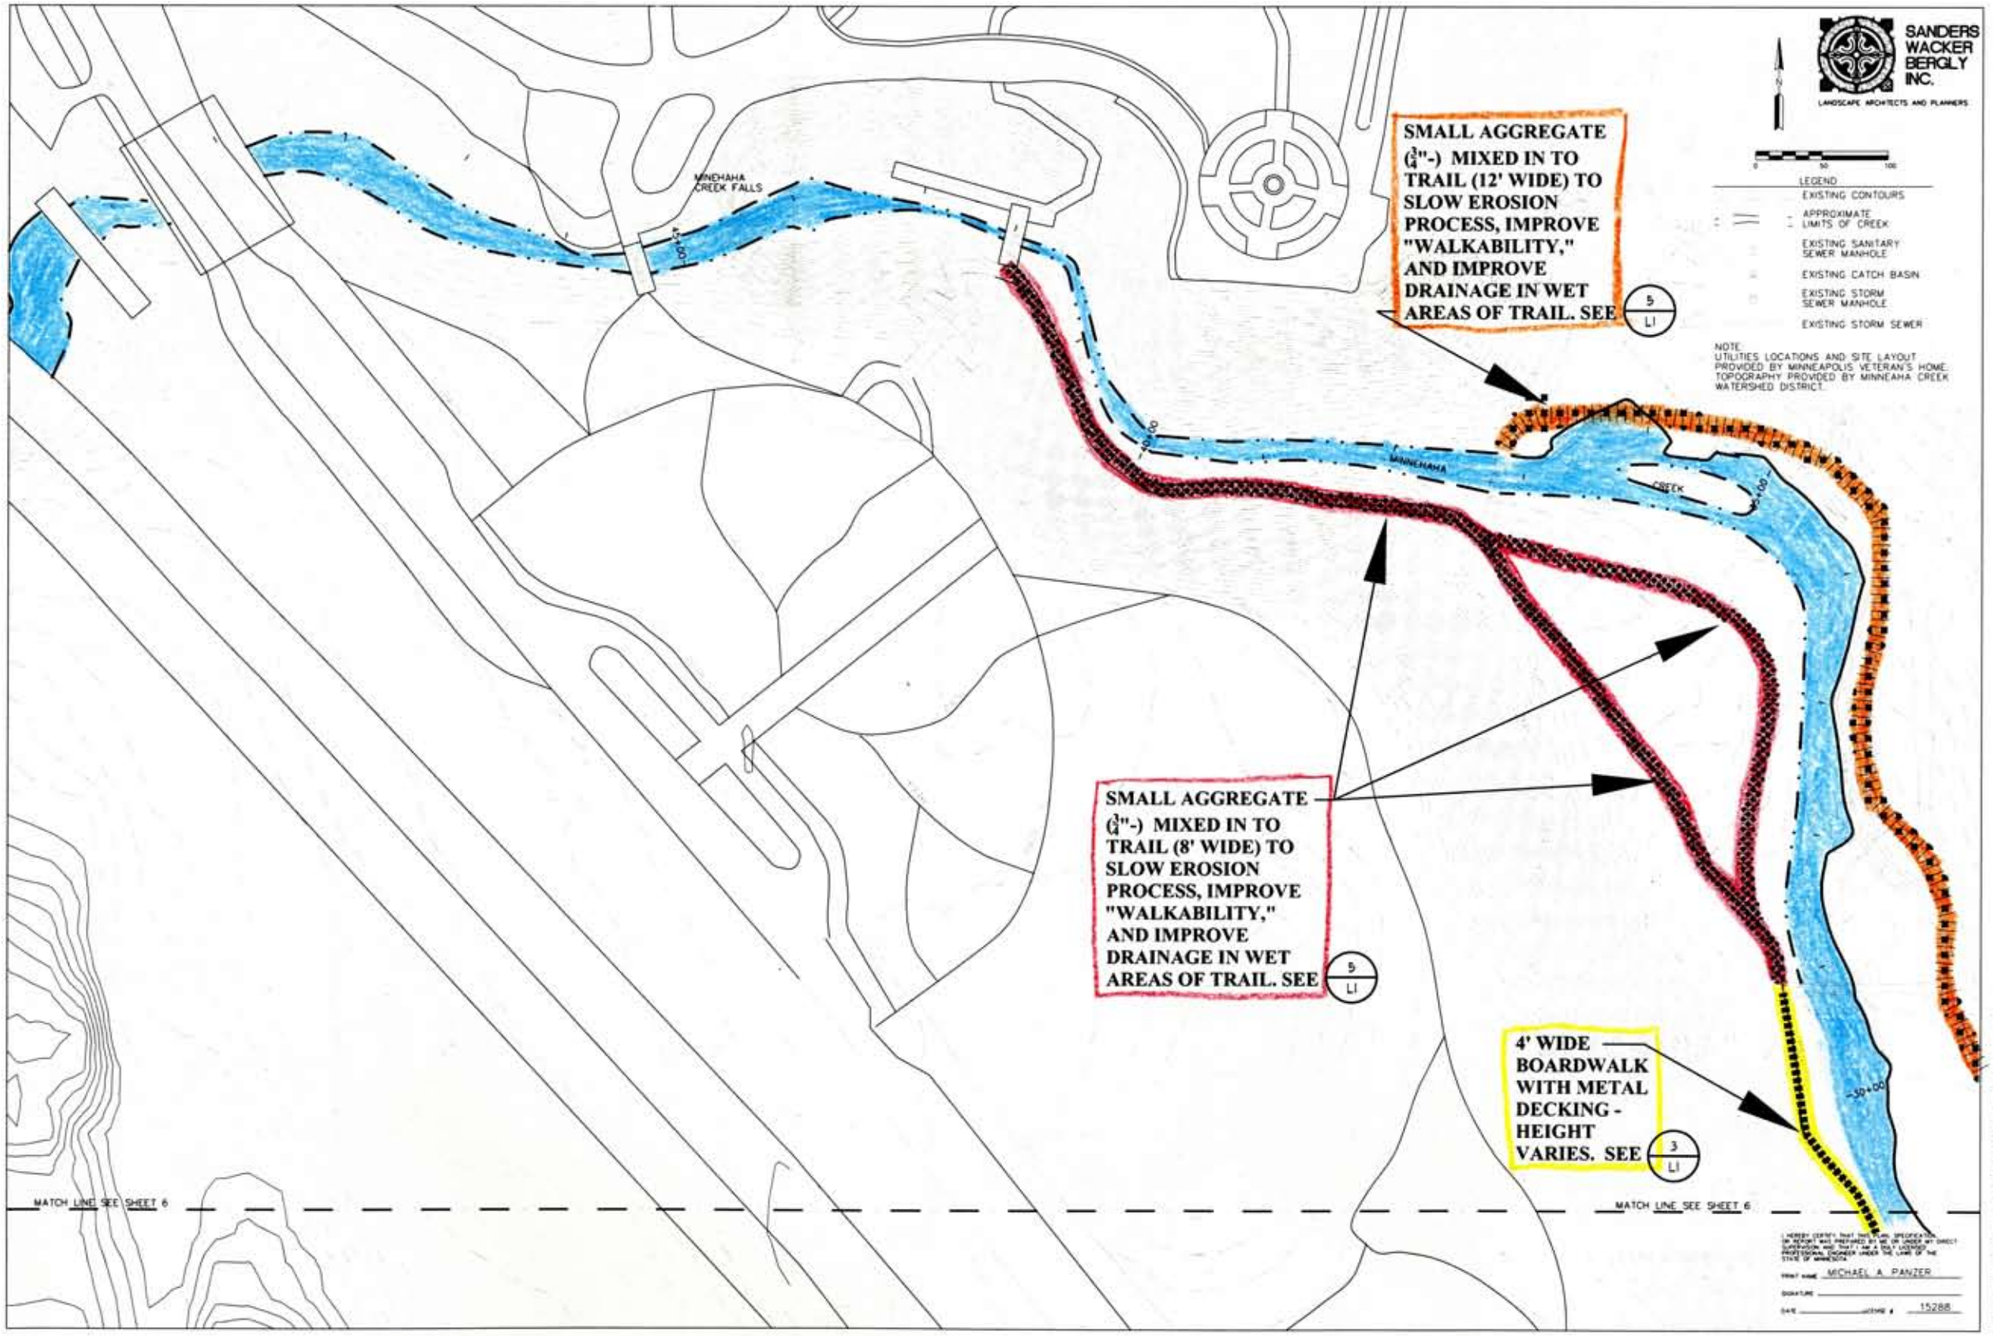

REVISIONS DATE

DWN. JMT CHK'D. APP'D.

SHEET TITLE
RESTORATION PLAN
NORTH 1/3

DATE SEPTEMBER, 2008

PROJECT
MINNEHAHA CREEK FALLS/GLEN
RESTORATION PROJECT PHASE II
MINNEHAHA CREEK WATERSHED DISTRICT

Wenck
Wenck Associates, Inc.
Engineering Environmental Services
1800 Pioneer Creek Center
Maple Plain, MN 55359
(763) 479-4200
Fax (763) 479-4242

SHEET NO.
5

FILE NAME: M:\70185\FALLS-GLEN RESTORATION\08FALLS-GLENDS.DGN