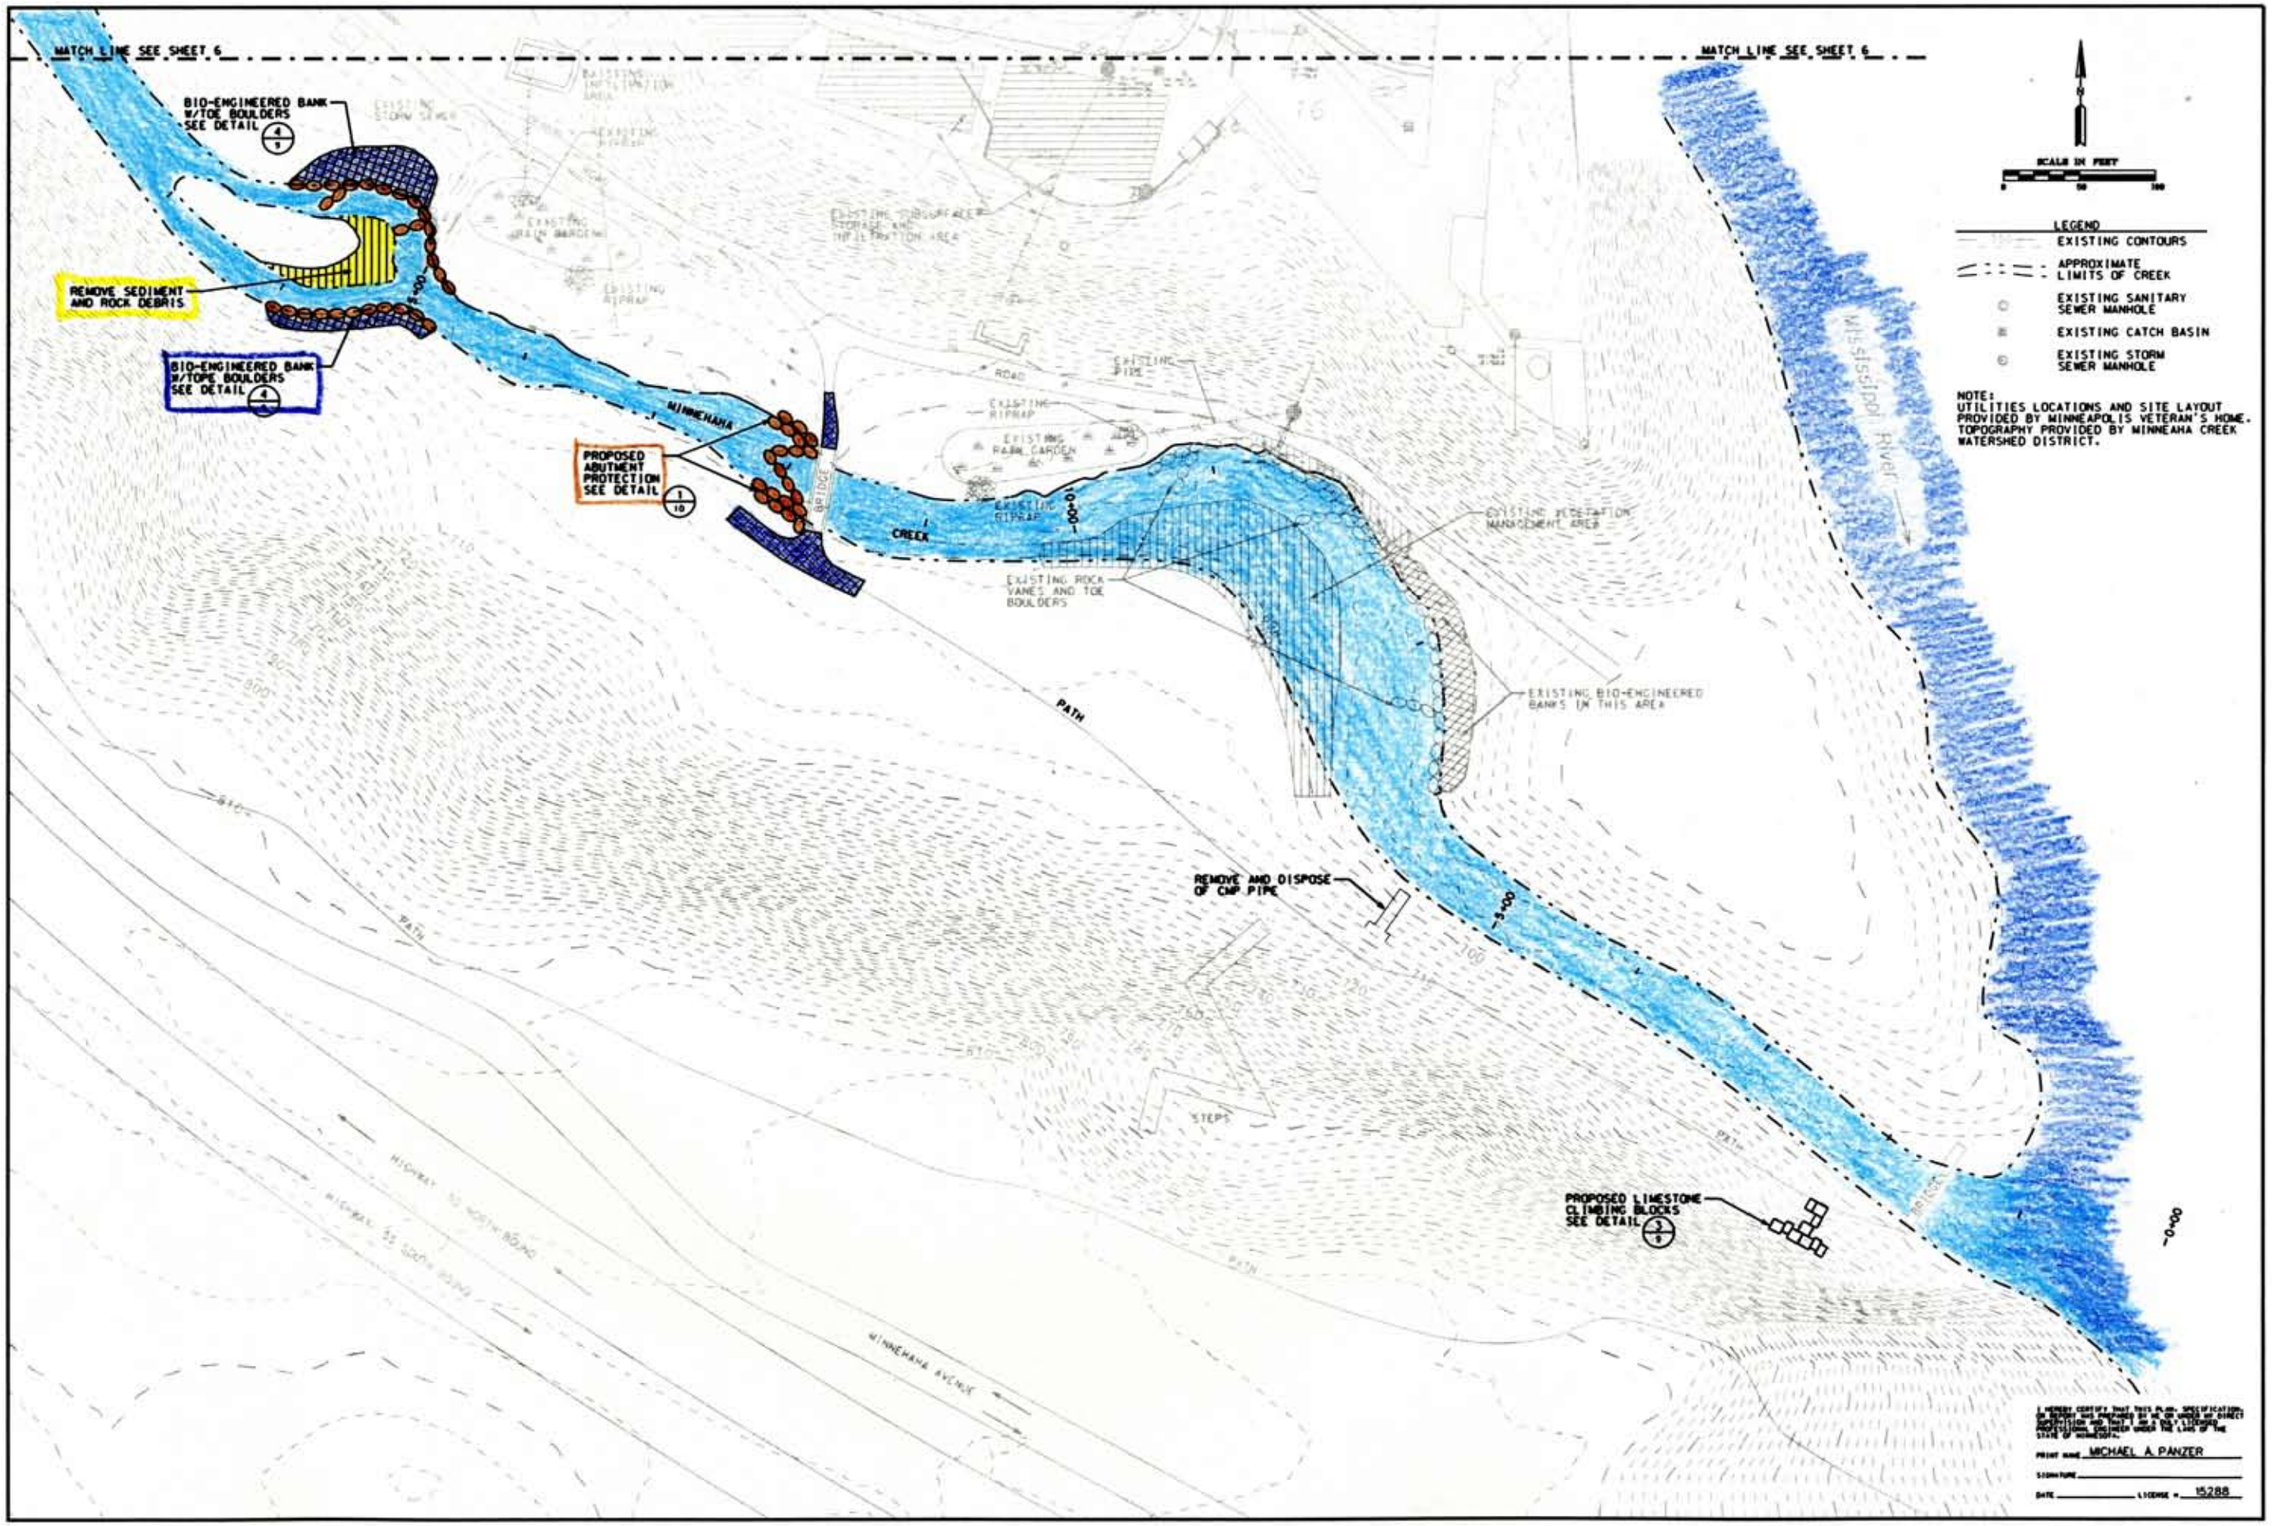

REVISIONS DATE

DWN JRT CHK'D APP'D

SHEET TITLE
RESTORATION PLAN
SOUTH 1/3

DATE: SEPTEMBER, 2008

PROJECT
MINNEHAHA CREEK FALLS/GLEN
RESTORATION PROJECT PHASE II
MINNEHAHA CREEK WATERSHED DISTRICT

Wenck
Wenck Associates, Inc.
Environmental Services
1800 Pioneer Creek Center
Maple Plain, MN 55359
(763) 479-4200
Fax: (763) 479-4242

SHEET NO.
7

FILE NAME: M:/0185/FALLS-GLEN RESTORATION/GBF FALLS-GLEN07.DGN