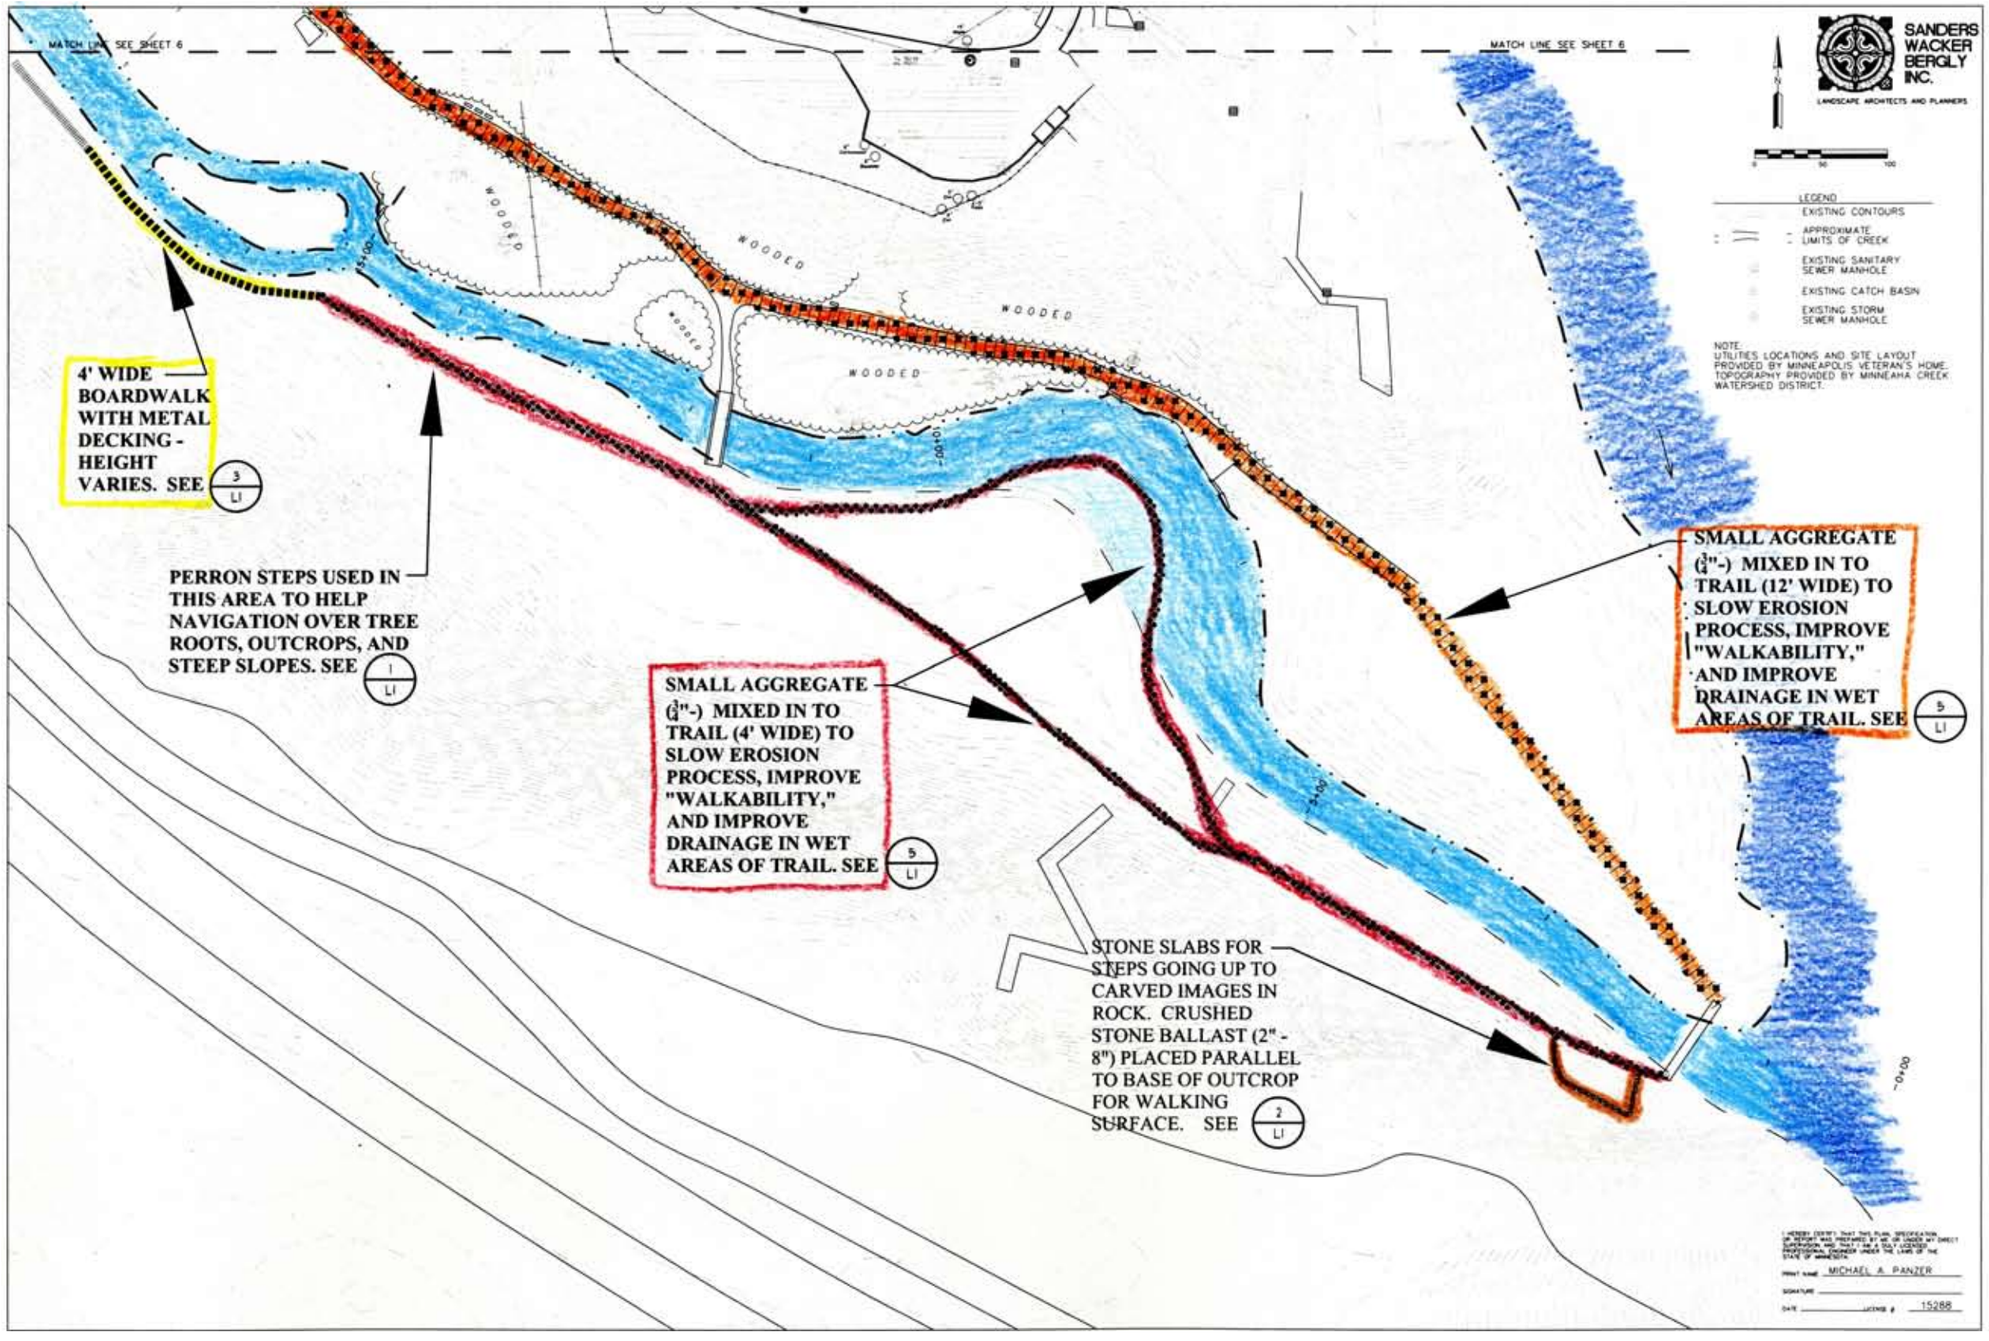

PROJECT
MINNEHAHA CREEK FALLS/GLEN RESTORATION PROJECT PHASE II
MINNEHAHA CREEK WATERSHED DISTRICT

SHEET TITLE
RESTORATION PLAN SOUTH 1/3

DATE SEPTEMBER, 2008

REVISIONS

DATE

DWN. JMT CHK'D. APP'D.

Wenck
Wenck Associates, Inc. Consulting Engineers & Scientists
1800 Pioneer Creek Center Maple Plain, MN 55359
(763) 479-4200 Fax (763) 479-4242

SHEET NO
7

FILE NAME: M:\0185\FALLS-GLEN RESTORATION\08FALLS-GLEN07.DGN